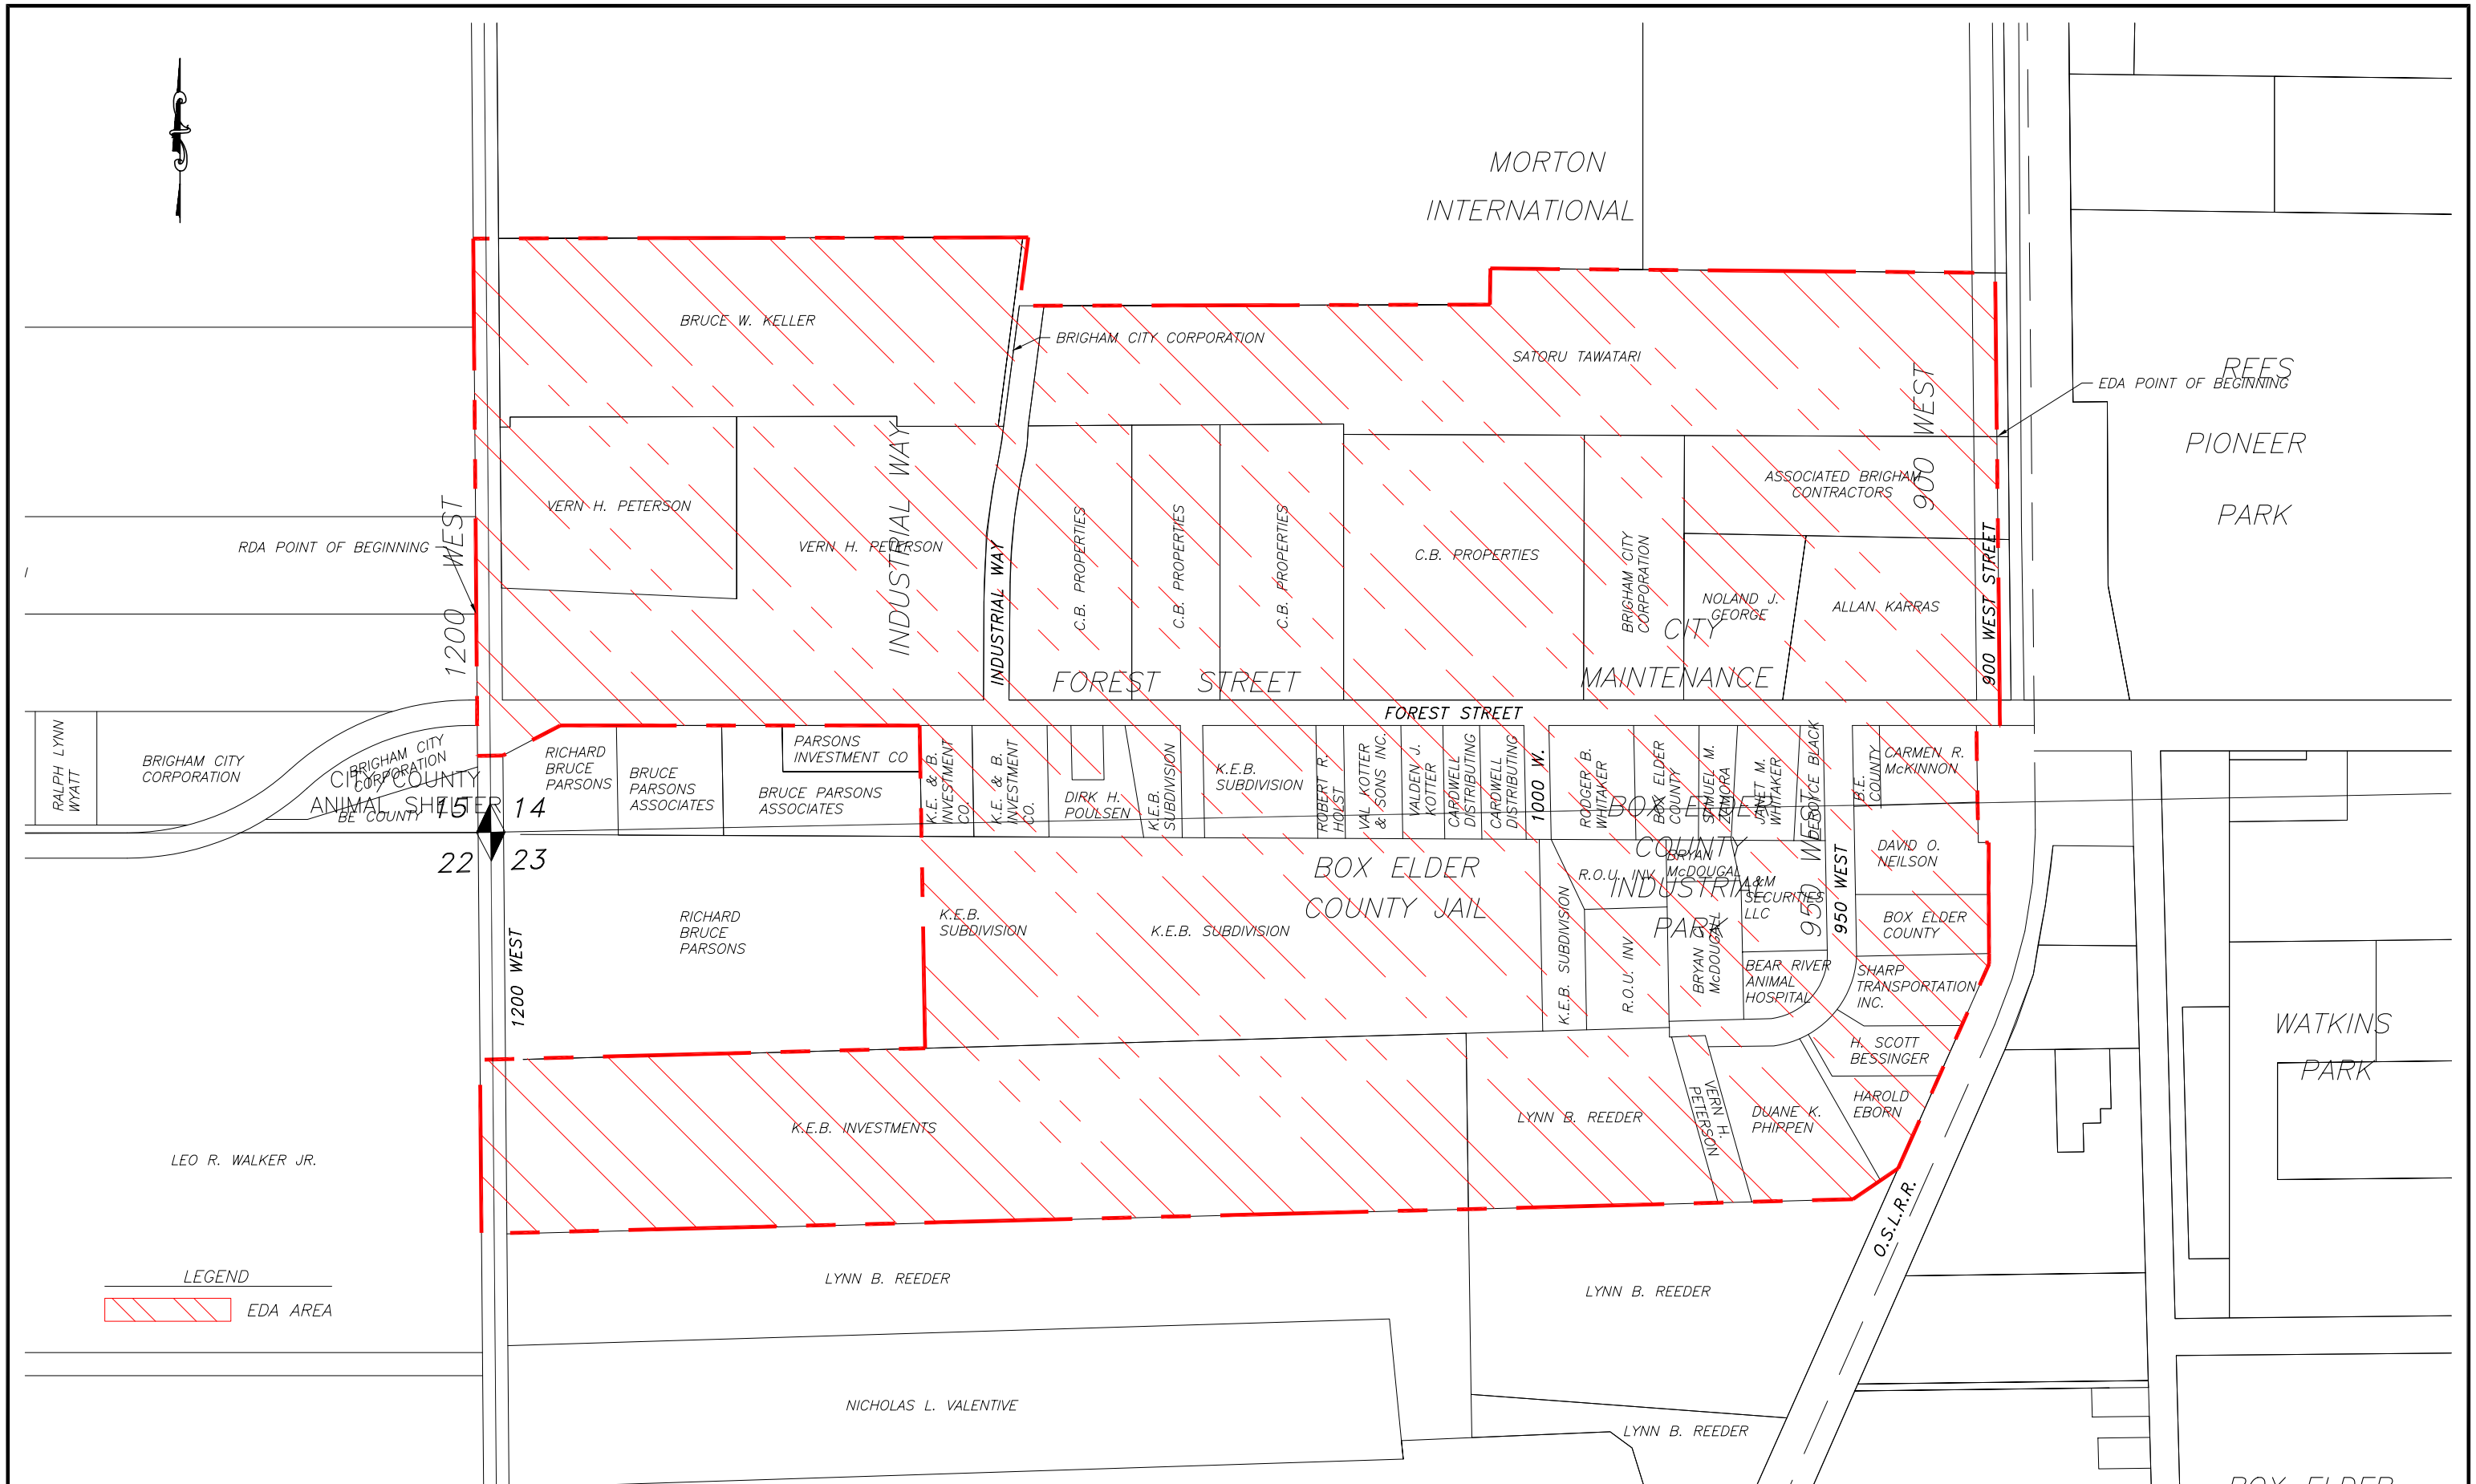

PROJECT ENGINEER				SCALE: 1" = 400'	DESIGNED	JONES & ASSOCIATES CONSULTING ENGINEERS	BRIGHAM CITY CORPORATION
DATE	REV.	DATE	APPR.		DRAWN	4768 South Harrison Boulevard	PROPOSED EDA
					CHECKED	Ogden, Utah 84403 (801) 476-9767	SITE PLAN

SHEET: 2 OF 2 SHEETS

0