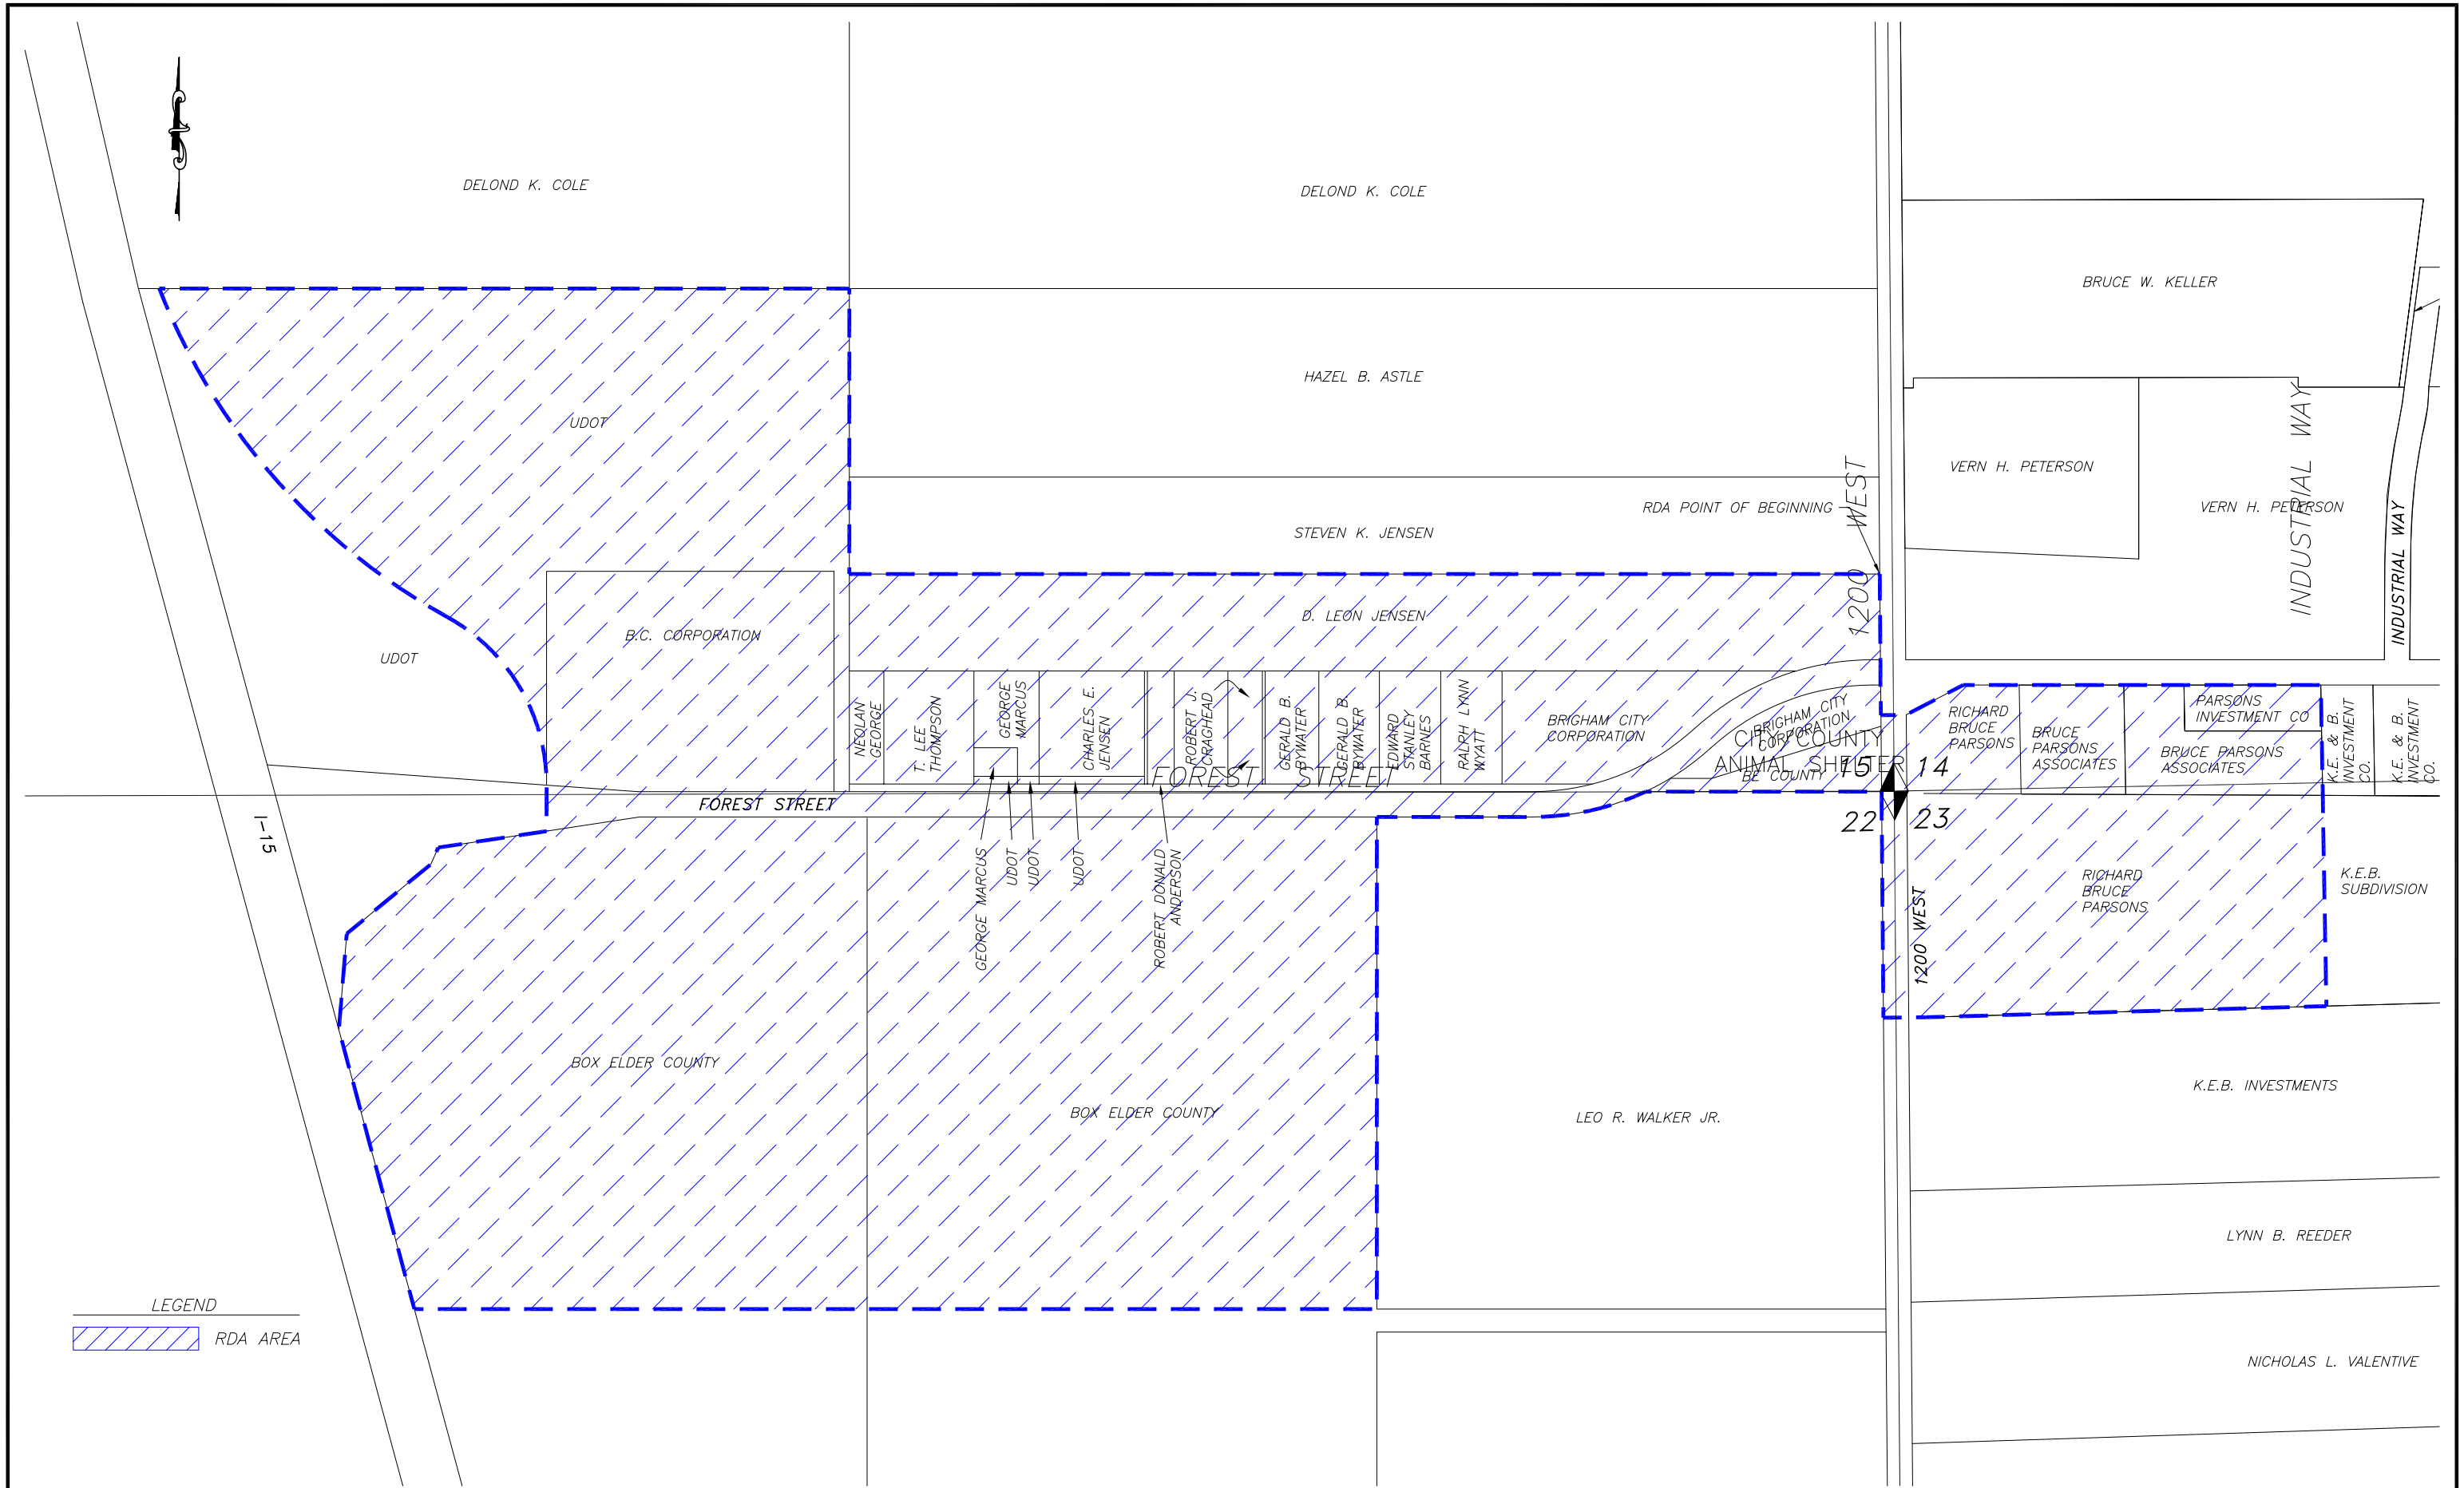

PROJECT ENGINEER DATE	REV.	DATE	APPR.	SCALE: 1" = 400'	DESIGNED DRAWN CHECKED	JA JONES & ASSOCIATES CONSULTING ENGINEERS 4768 South Harrison Boulevard Ogden, Utah 84403 (801) 476-9767	BRIGHAM CITY CORPORATION PROPOSED RDA SITE PLAN

SHEET: 1 OF 2 SHEETS
0