Frame Garage - 600 sq. ft.. or less
Monolithic Slab

GENERAL NOTE: Unheated building unless specific code provisions are met prior to construction.

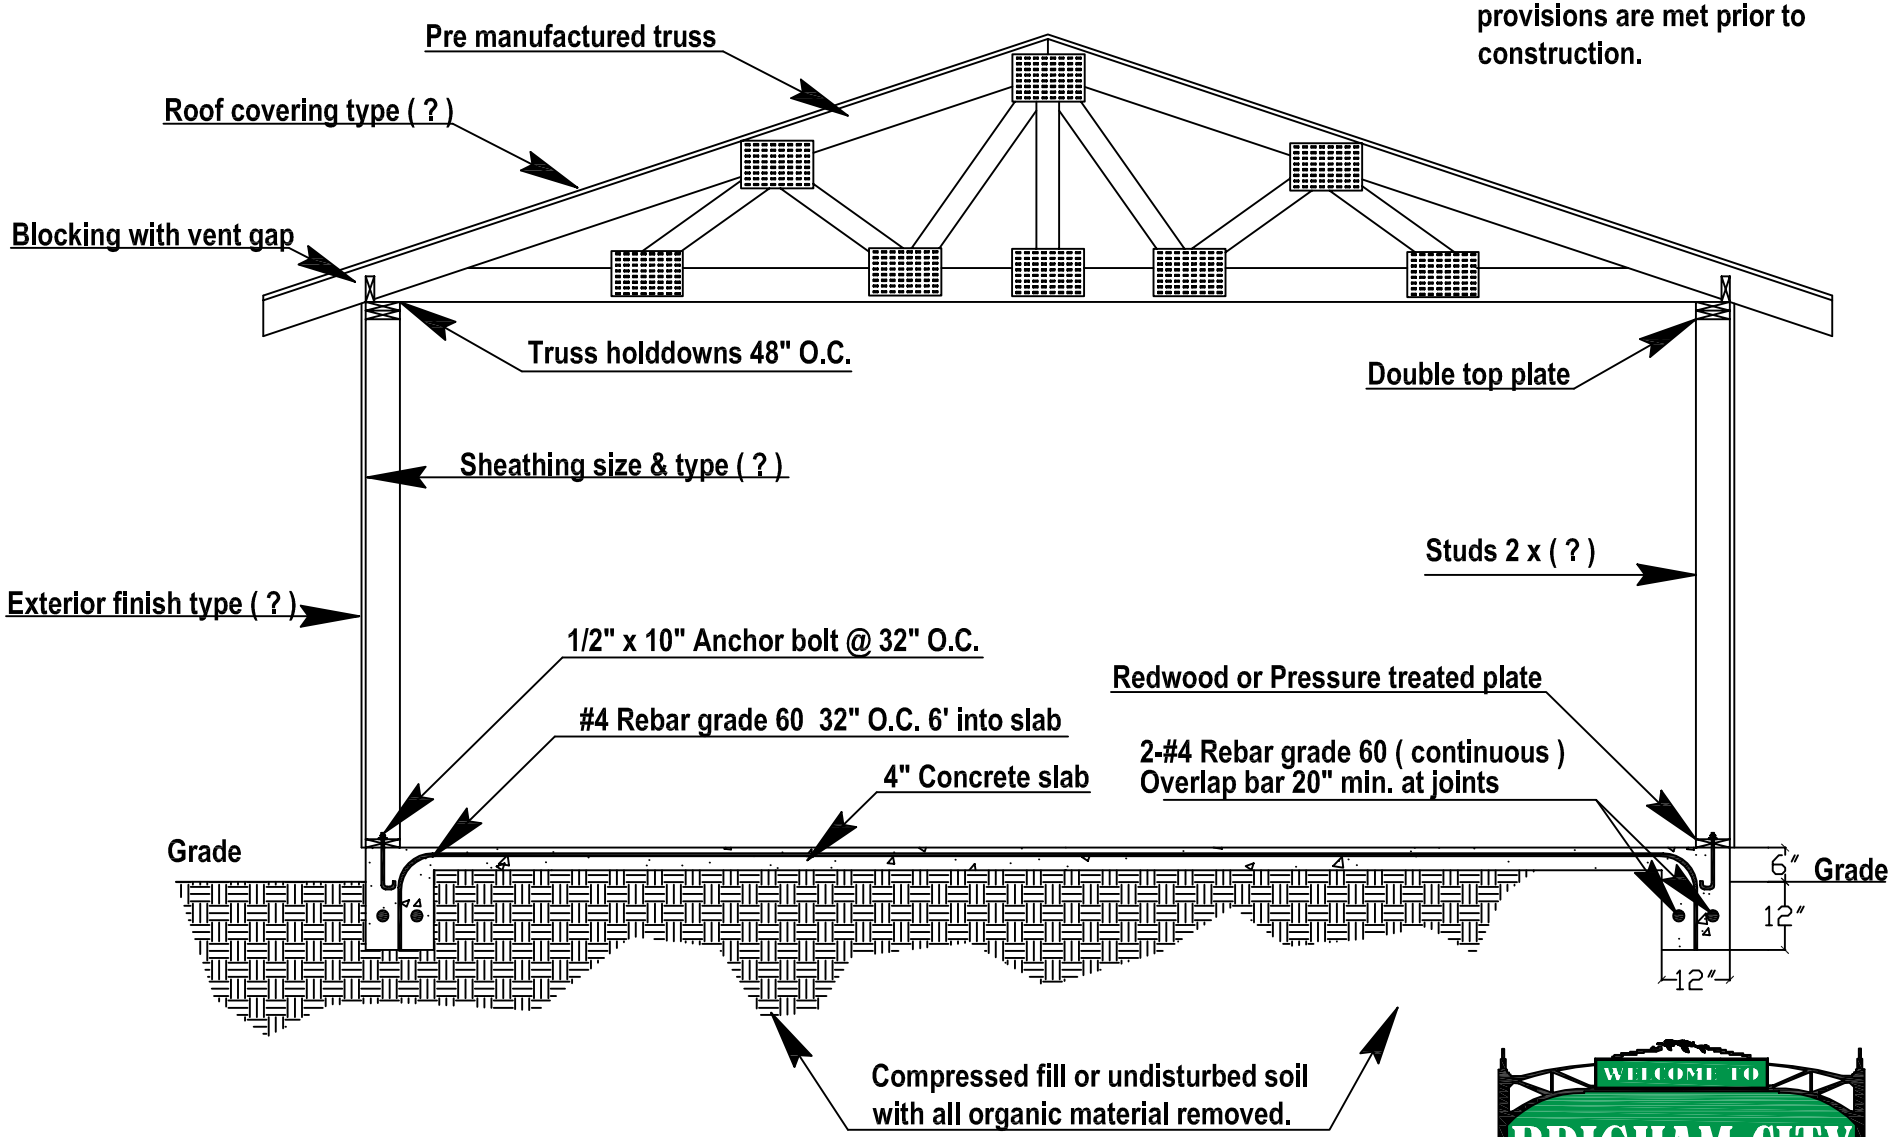

WELCOME TO
BRIGHAM CITY
DRAFTING DEPARTMENT