TYPICAL SECTION VIEW OF TOWNHOUSE OR MULTIFAMILY ADJOINING WALL

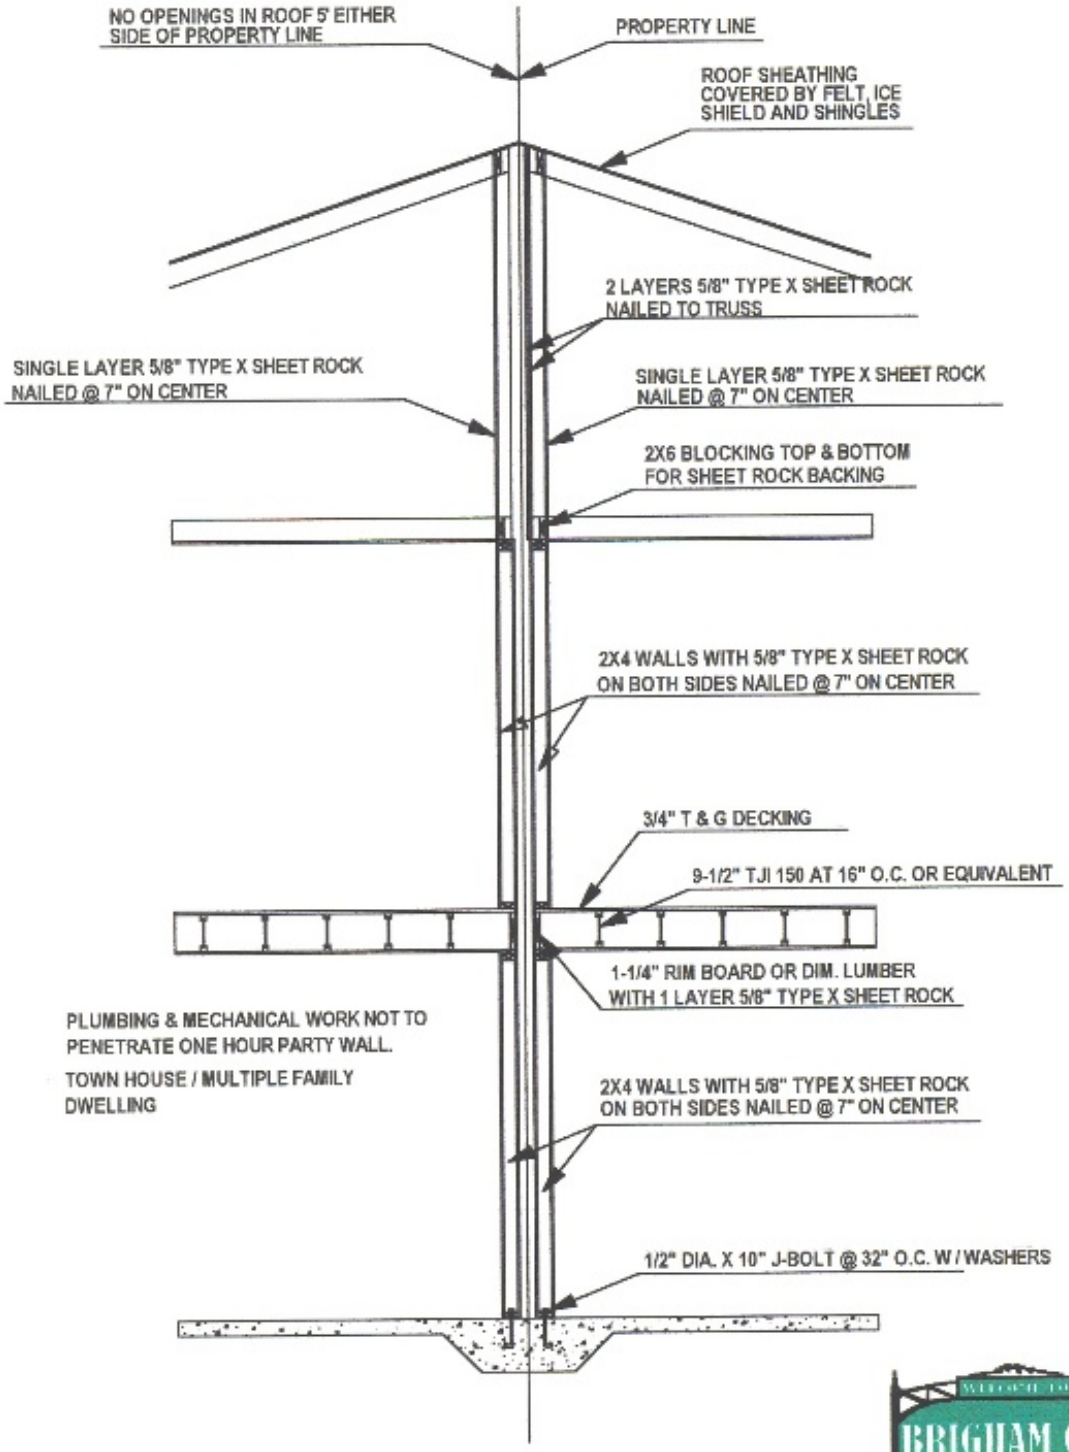

BRIGHAM CITY